PRELIMINARY PLAT — BLOCKS ONLY
ATLAS WATERFRONT FIRST ADDITION

A REPLAT OF ATLAS WATERFRONT LOCATED IN GOV'T LOTS 1, 2, 3, 4 AND THE NORTHEAST QUARTER OF SECTION 10, TOWNSHIP 50 NORTH, RANGE 4 WEST, BOISE MERIDIAN, CITY OF COEUR D'ALENE, KOOTENAI COUNTY, IDAHO

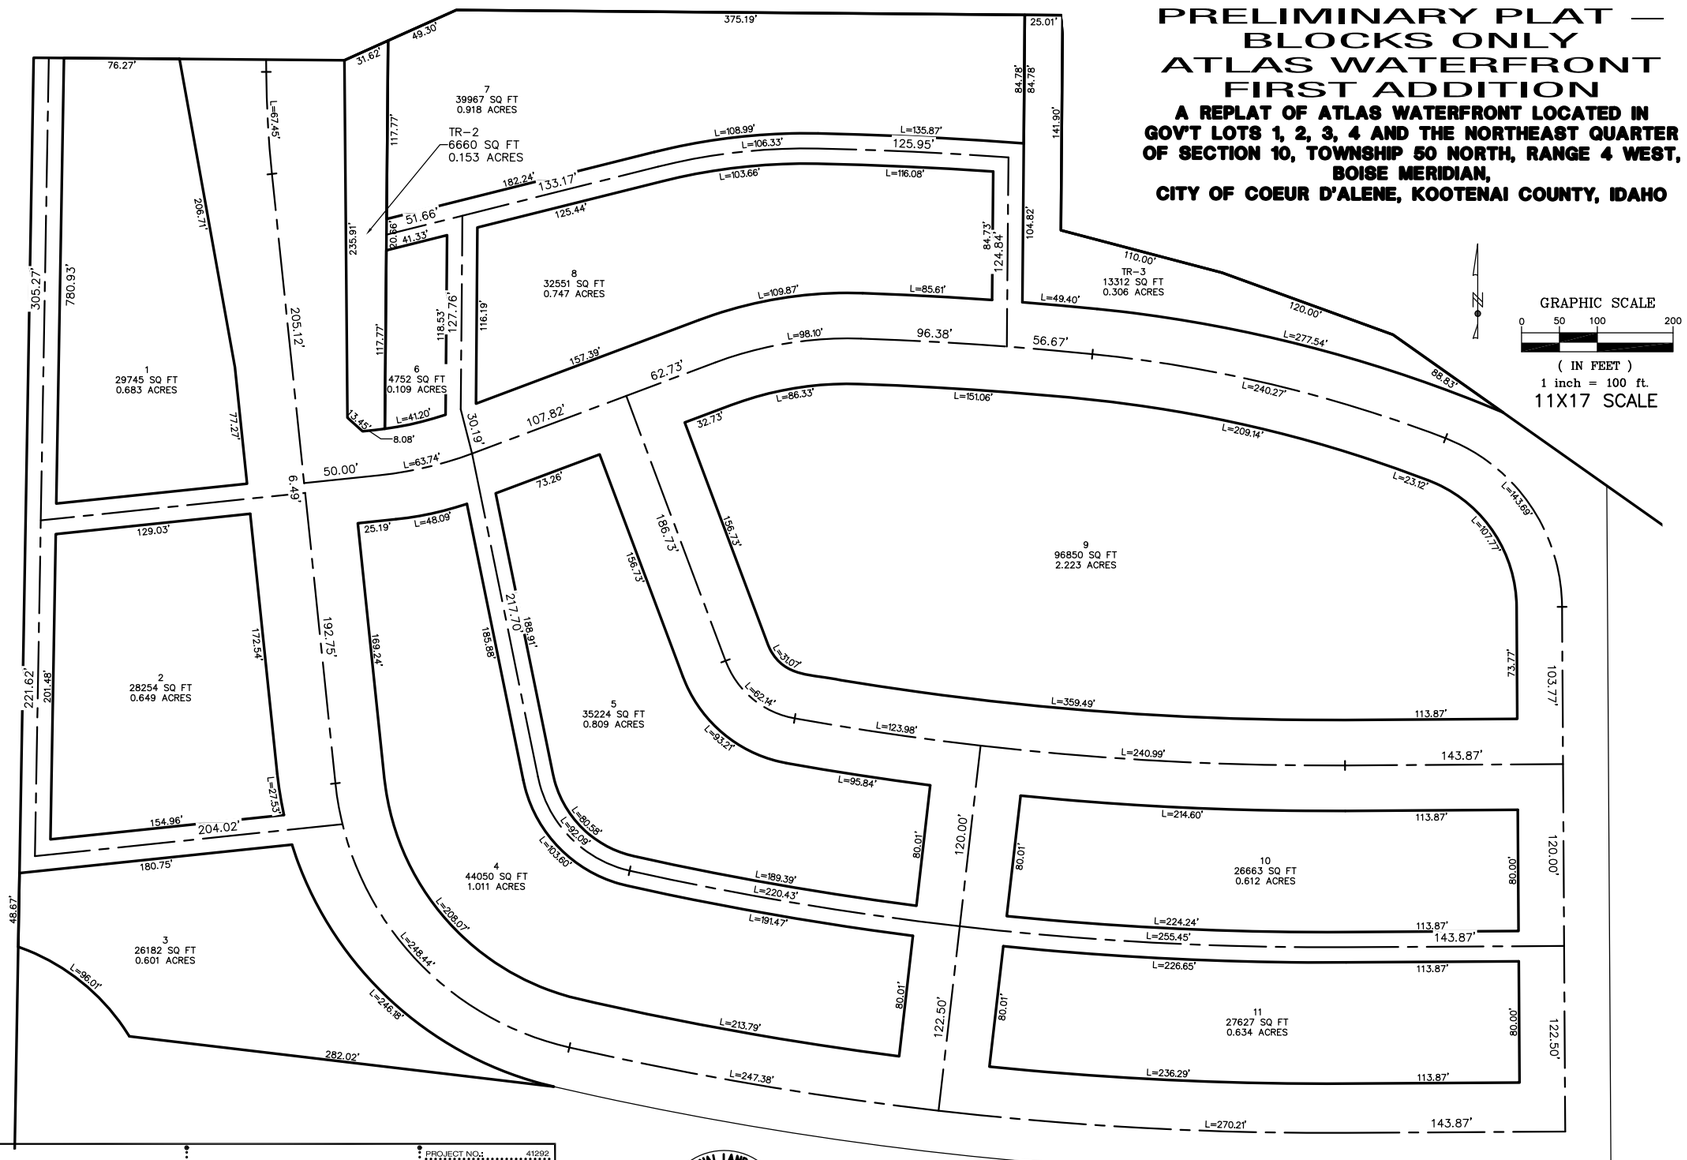

WELCH-COMER
ENGINEERS | SURVEYORS

www.welchcomer.com
330 E. Lakeside Ave, Suite 101
Coeur d'Alene, ID 83814

208-664-9382
(toll free) 877-815-5672
(fax) 208-664-5946

ATLAS WATERFRONT
PHASE 1 – BLOCKS ONLY

SECTION 10, T50N, R4W
COUER D'ALENE
KOOTENAI COUNTY, IDAHO

PROJECT NO.:	41292
DESIGNED BY:	MLH
DRAWN BY:	MLH
CHECKED BY:	MLH
APPROVED BY:	MLH
NAME:	41292 PH1 PRELIM.DWG
DATE:	11-18-19
SCALE:	1" = 100'
SHEET NO:	1

PROFESSIONAL LAND SURVEYOR
LICENSED
12318
STATE OF IDAHO
MICHAEL LYNN HATHAWAY

PRELIMINARY. THE 1ST ADDITION PLAT HAS BEEN SUBMITTED AND APPROVED BY THE PLANNING COMMISSION.
THIS FILE IS NOT INTENDED TO BE THE FINAL PLAT DOCUMENT